LIGHTING FIXTURE SCHEDULE

TAG	MANUFACTURER	DESCRIPTION	LAMPS	WATTS	COLOR	MOUNTING
A	GARDCO EFC-S-32L-530-NW-G2-AR-3-UNV-CM50-BZ - SSS5-18'-7-D1	18' POLE LIGHT WITH MOTION SENSOR AND DIMMING SINGLE HEADED POLE	LED	56	DARK BRONZE	POLE
B	GARDCO EFC-S-32L-700-NW-G2-AR-4-UNV-CM50-BZ - SSS5-18'-7-D1	18' POLE LIGHT WITH MOTION SENSOR AND DIMMING DOUBLE HEADED POLE AT 90 DEGREES	LED	146	DARK BRONZE	POLE
C	GARDCO 101L-16L-700-NW-G2-3-UNV-CM50-BZ	WALL MOUNT SCONCE	LED	36	DARK BRONZE	WALL
D	GARDCO 101L-16L-530-NW-G2-3-UNV-CM50-BZ	WALL MOUNT SCONCE	LED	28	DARK BRONZE	WALL
E	ALPHABET NU6RD-XRM19-20LM-40K-83-HE60-UNV-NC-WH-WH	RECESSED DOWNLIGHT	LED	28	WHITE	RECESSED

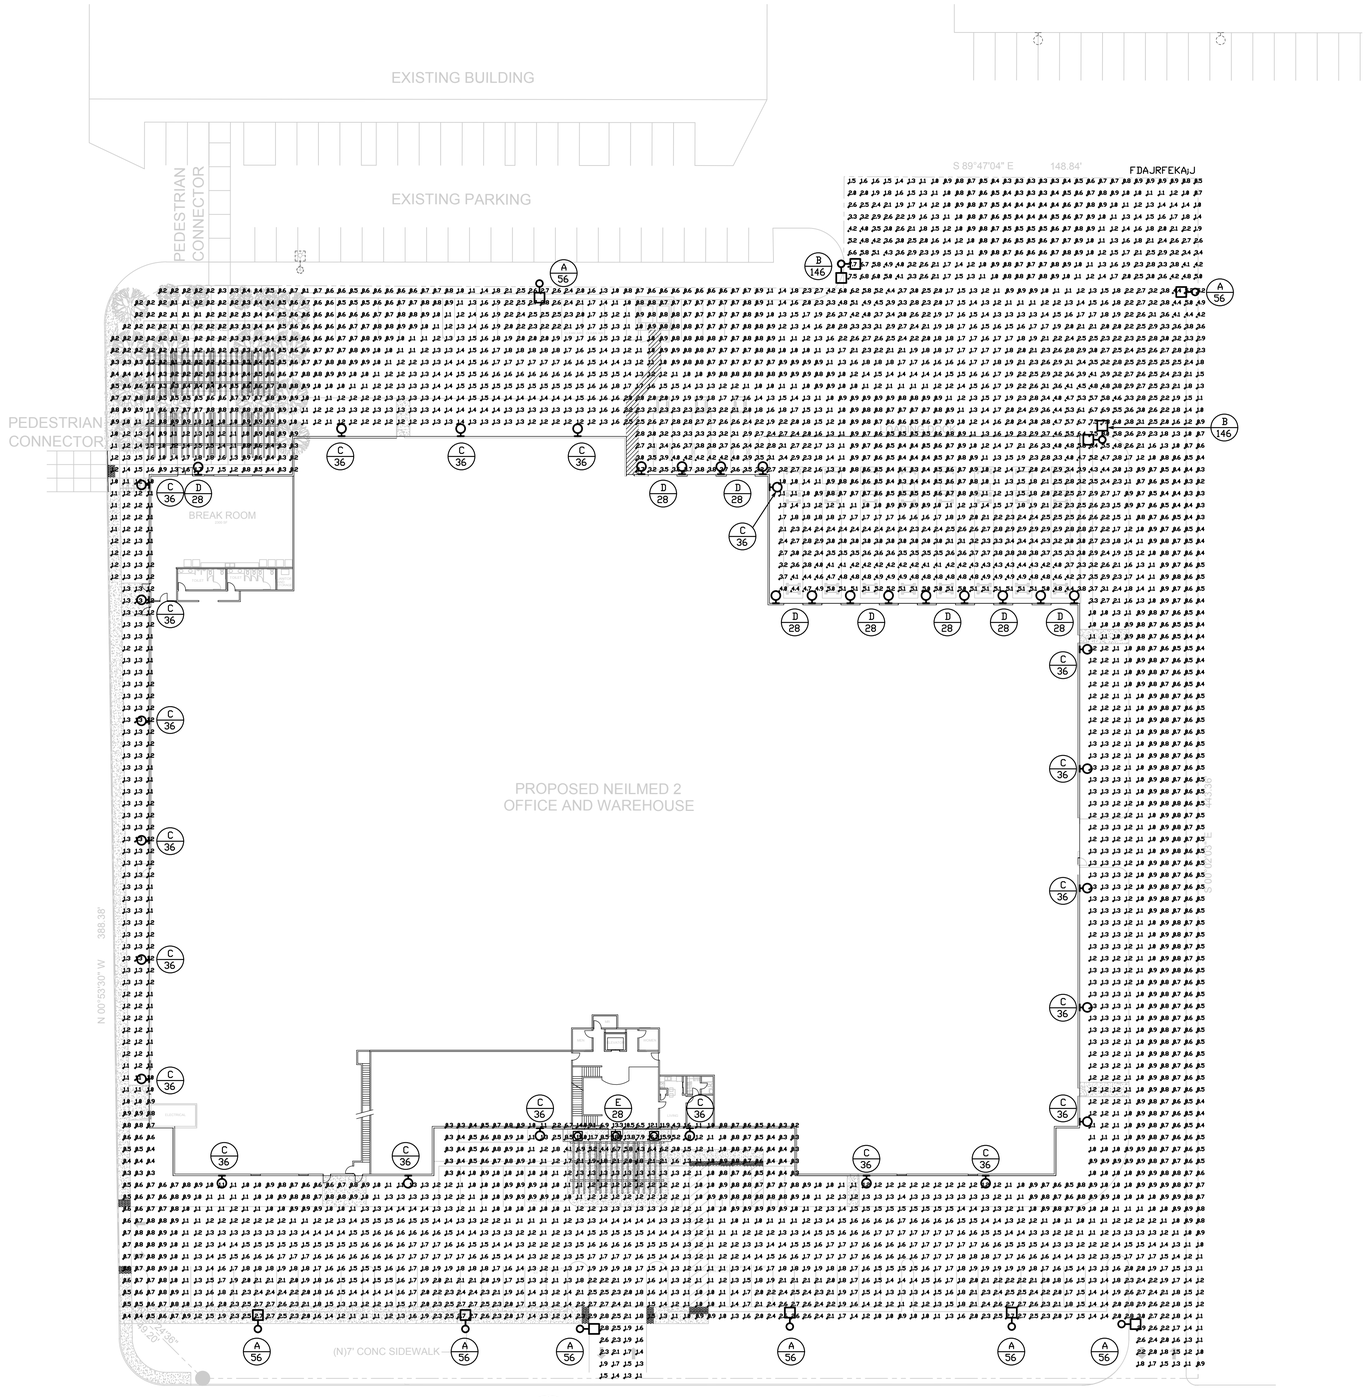

POINT-BY-POINT

SCALE: 1/16" = 1' - 0"

ELECTRICAL SYMBOLS LEGEND

NOTE: ALL OF THESE SYMBOLS MAY NOT NECESSARILY APPEAR ON THE DRAWINGS
DASHED LINETYPE INDICATES EXISTING DEVICE OR EQUIPMENT

A / 90	FIXTURE TAG: TYPE 'A', 90-VOLT AMPERES
	FLUORESCENT FIXTURE, RECESSED
	FLUORESCENT FIXTURE, SURFACE
	FLUORESCENT FIXTURE, WALL MOUNTED
	FLUORESCENT INDUSTRIAL OR OPEN STRIP
	POLE LIGHT
	WALL LIGHT
	RECESSED CAN LIGHT
1 / E1.1	DETAIL TAG: DETAIL #1, SHEET E1.1
	GROUNDING ELECTRODE OR CONNECTION
AFF	ABOVE FINISHED FLOOR (TO CENTER LINE)
AFG	ABOVE FINISHED GRADE (TO CENTER LINE)
CD	CONDUIT ONLY (PROVIDE PULL-LINE)
EMS	ENERGY MANAGEMENT SYSTEM
(E)	EXISTING
GRD	GROUND
GFI	GROUND FAULT INTERRUPTER
IG	ISOLATED GROUND
PBO	PROVIDED BY OTHERS
TYP.	TYPICAL
UON	UNLESS OTHERWISE NOTED
WP	WEATHERPROOF

This drawing and the ideas and designs incorporated herein, as an instrument of professional service, is the property of Joe Lunardi Electric, Inc. and is not to be used, in whole or in part, for any other project without written authorization of Joe Lunardi Electric, Inc.

LUNARDI ELECTRIC
50 Years of Electrical Excellence
License No. 315543
5334 Sebastopol Road
P.O. Box 120
Sebastopol, CA 95473
T: (707) 545-4755
F: (707) 579-1757

REGISTERED PROFESSIONAL ENGINEER
BRIAN C. WONG
No. E15494
EXP. 6-30-23
ELECTRICAL
STATE OF CALIFORNIA

ISSUE:	DESCRIPTION:	DATE:

NEILMED 2 WAREHOUSE

LOT 7 AVIATION BLVD SANTA ROSA, CA 95403

SYMBOL LEGEND, FIXTURE SCHEDULE AND POINT-BY POINT

Date: FEBRUARY 25, 2022

Drawn: BCW | Checked by: BCW

Job #: 322 | Scale: AS NOTED

E1.0