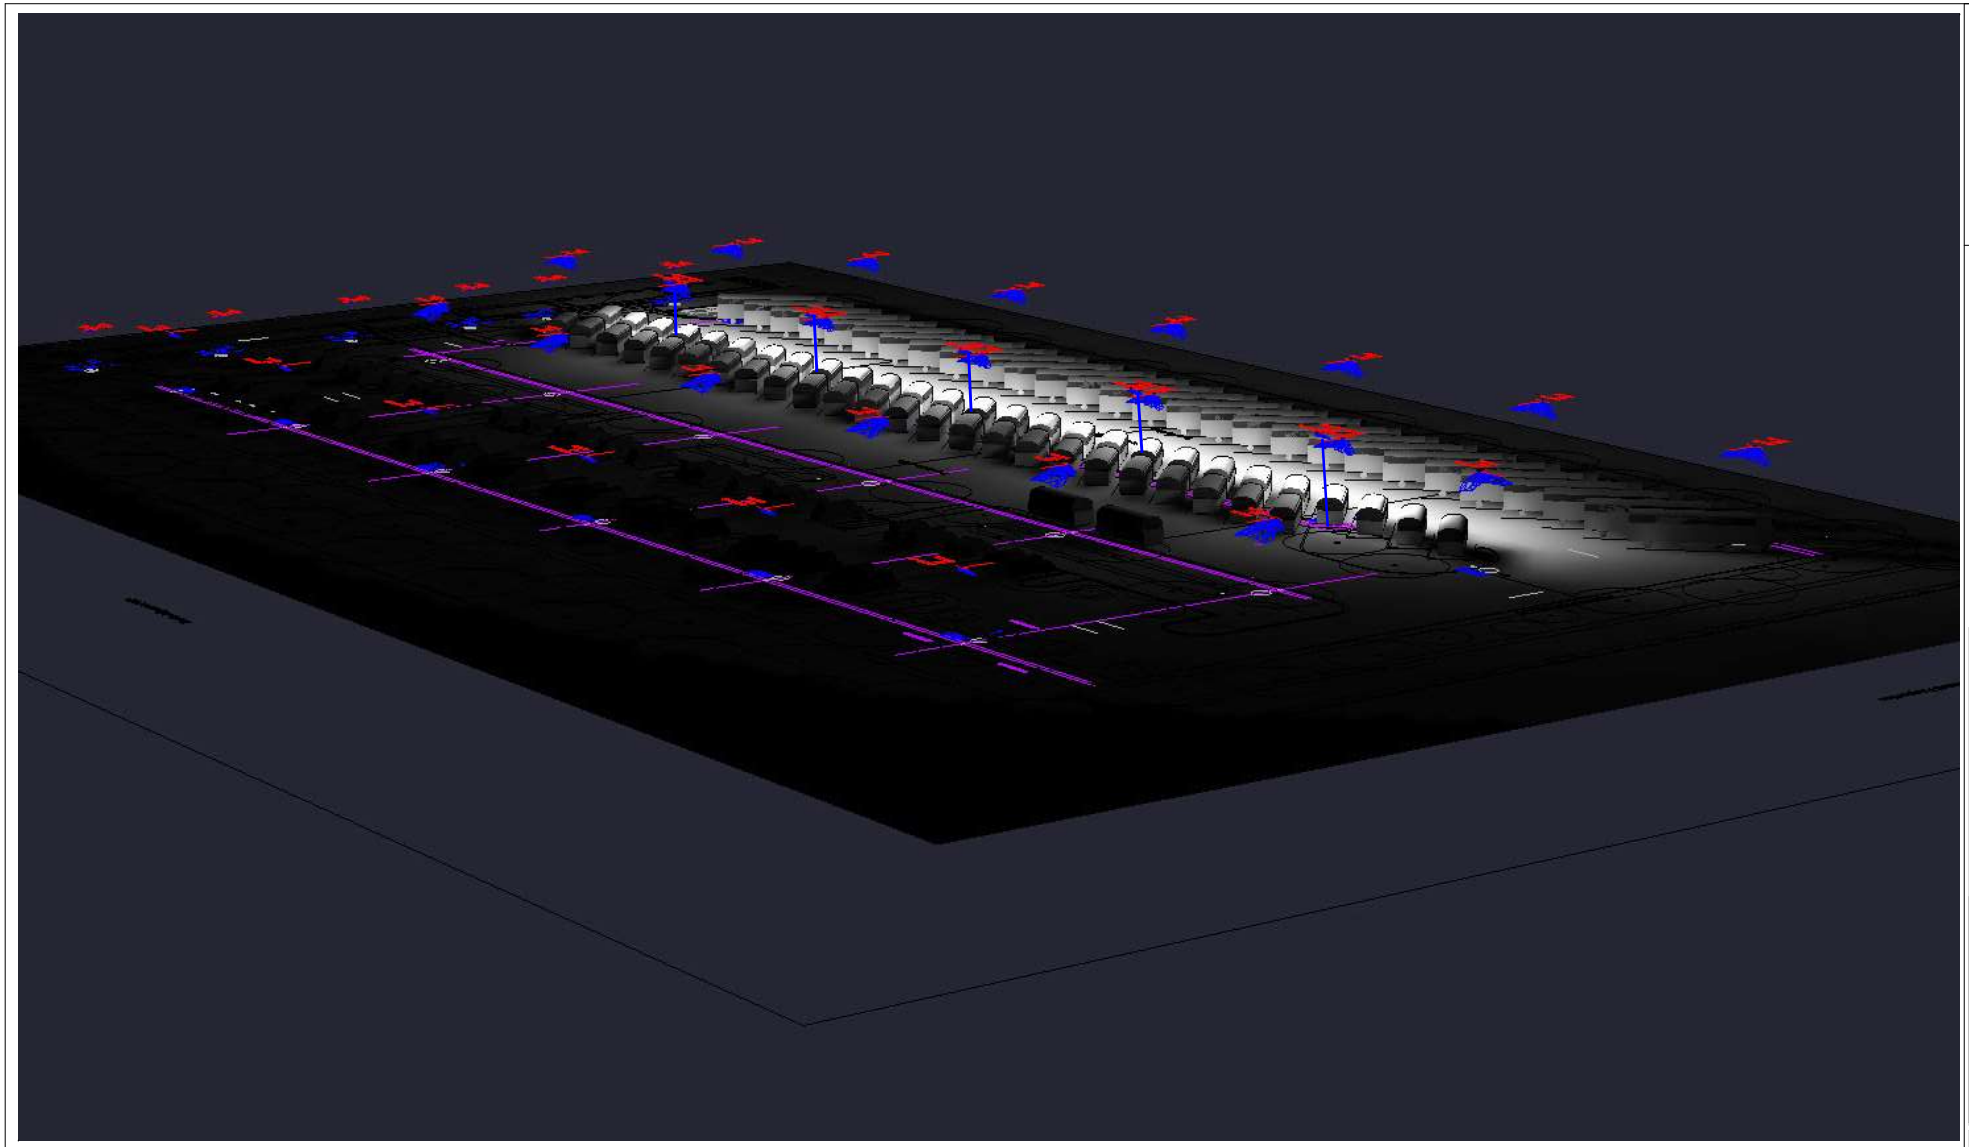

Computer Rendering of Compromise Scheme w/ SECURITY LIGHTING SYSTEM LUMINAIRES ONLY TURNED 'ON'

ALL OTHER LUMINAIRES TURNED 'OFF', Except (5) SOUTH-FACING UNITS with BACKSIDE CUTOFF SHIELDS atop 27ft H Poles

Second Row North of South Property Line, at DOUBLE-STACKED VAN PARKING - Helicopter View from North West

OMAHONY & MYER
ELECTRICAL ENGINEERING & LIGHTING DESIGN

PROPOSED MODIFIED DESIGN

Drawn By: ME
Checked By: DO
Date:12/7/2022

ISOFOOTCANDLE PLOT OF LIGHTING PERFORMANCE

COMPROMISE POLE HEIGHTS:
27' BUS/VAN LOT 20' STAFF AUTO LOT

West Valley Transportation

Parking Area